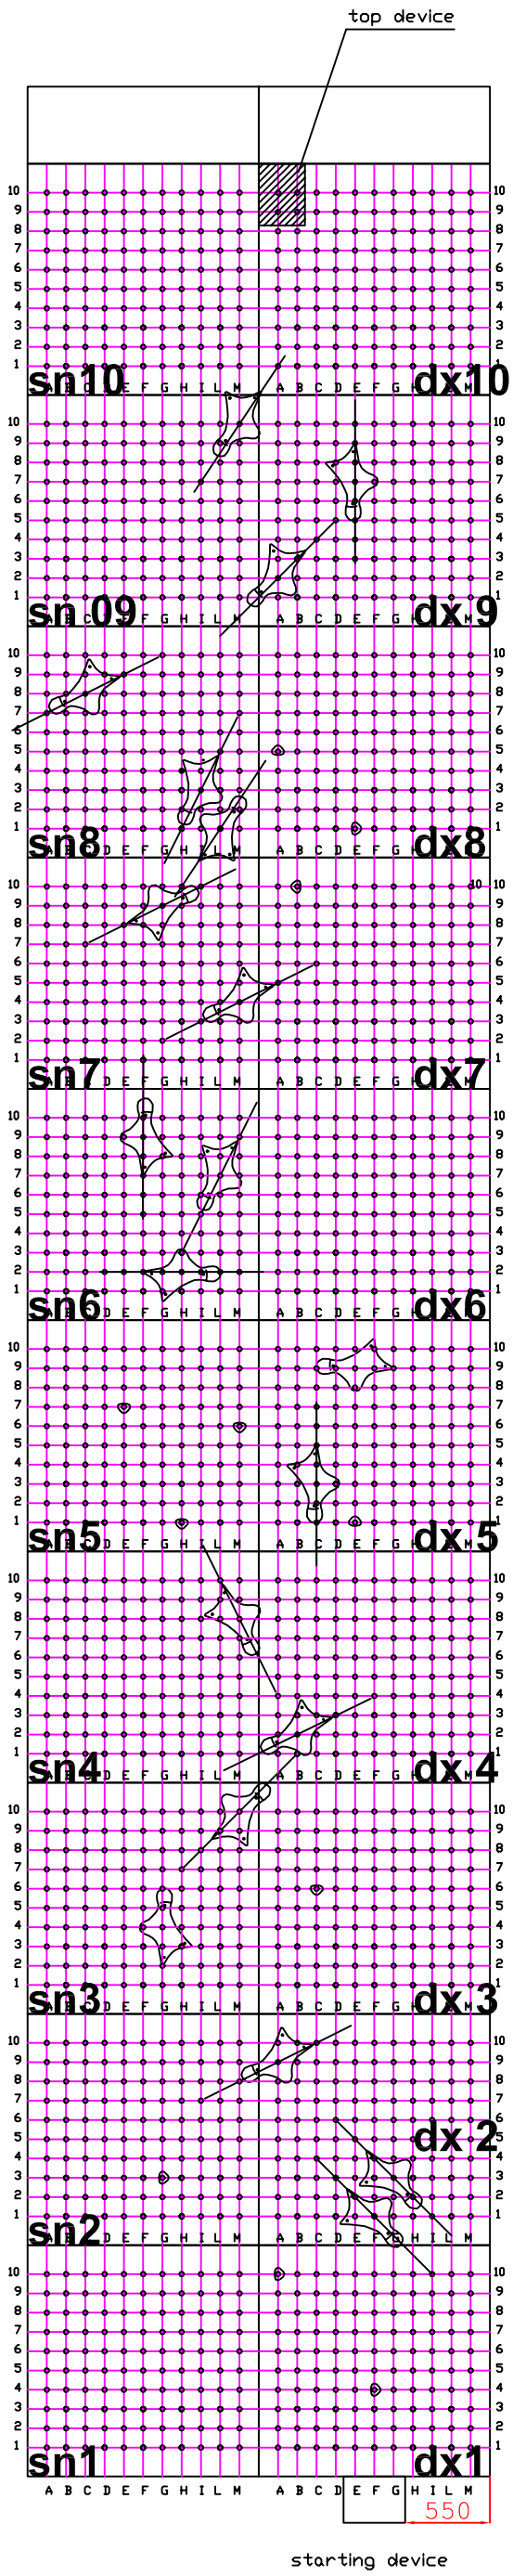

APPROVED 15 M RECORD WALL

ROUTE PLAN